


Control room. Room 215

Operator desk

To equipment room 259
see Sheet 1

F29

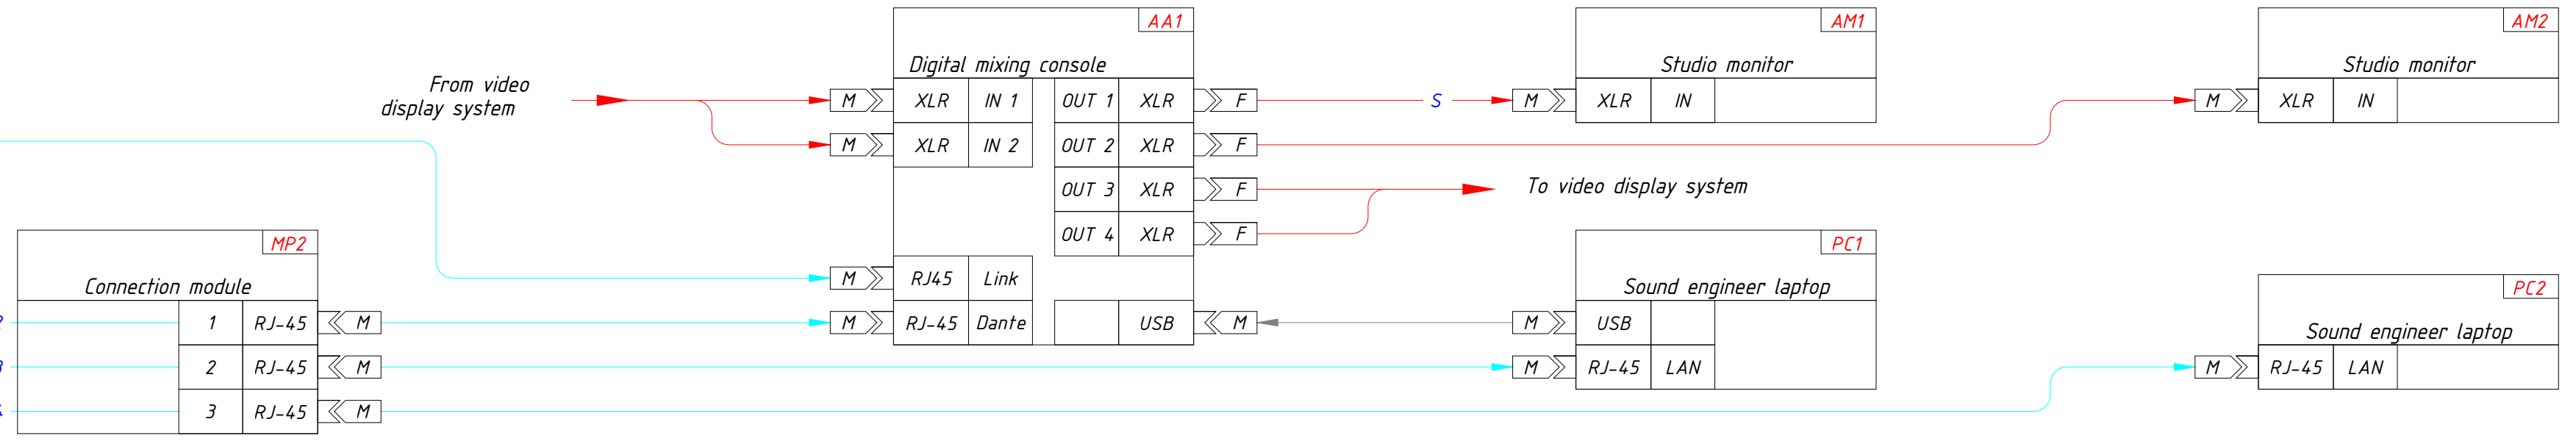


Interpreter positions

From video display system

To equipment room 259
see Sheet 1

F21-F24

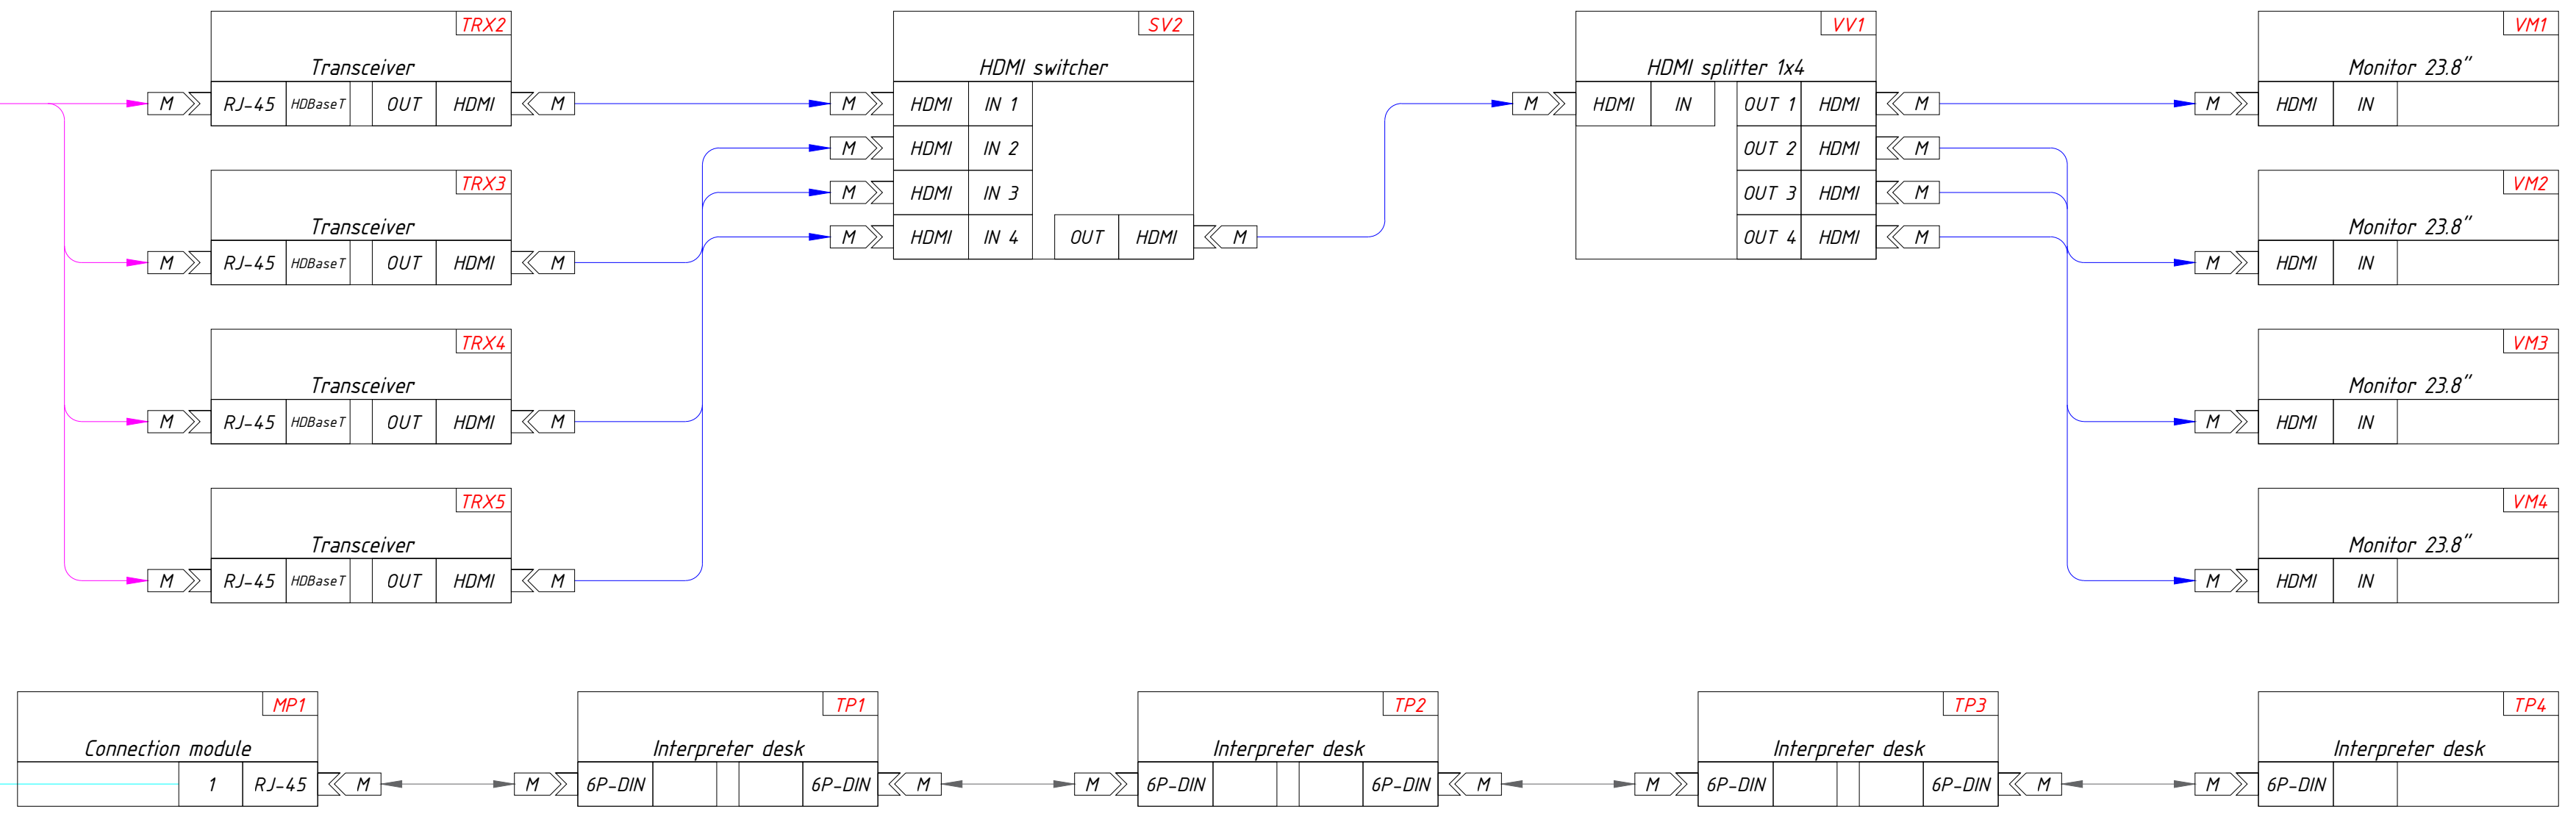


NOTE:

1. Mark each cable with its "main marking",
with the prefix "A.115." of this section
and the equipment room number.


Cable legend

- S — Analogue audio cable;
- F — Twisted pair cable;
- U — Control and special cable;
- H — Digital cable: HDMI, DisplayPort, DVI-D;
- FV — Twisted pair, HDBaseT signal.


Equipment designation

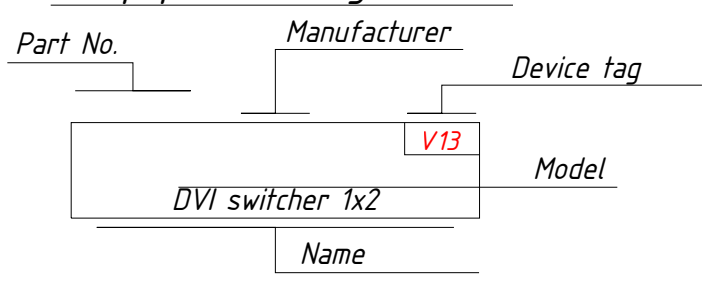

Connector designation on device

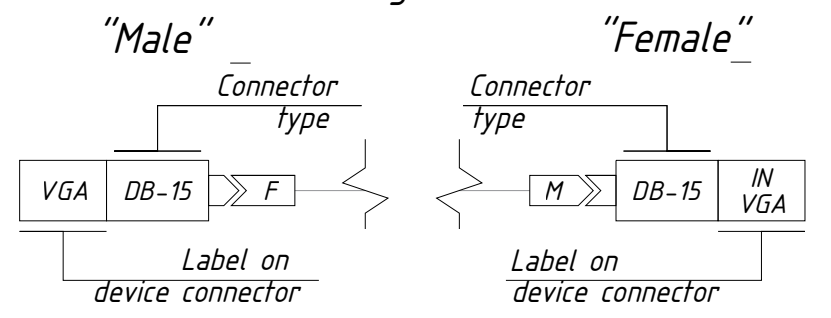

Cable marking

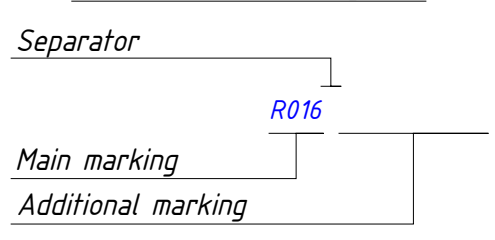

Rev.	Qty	Sheet	Doc.	Sign.	Date				
Drawn						Part 3. Technology solutions for multi-purpose halls. Book 4. Sound reinforcement systems	Stage	Sheet	Sheets
Checked							WD	3	
Dept. head									
						Structural connection diagram. Multi-purpose concert hall. Part 2			
Std. check									
Chief eng.									
						Size A2			