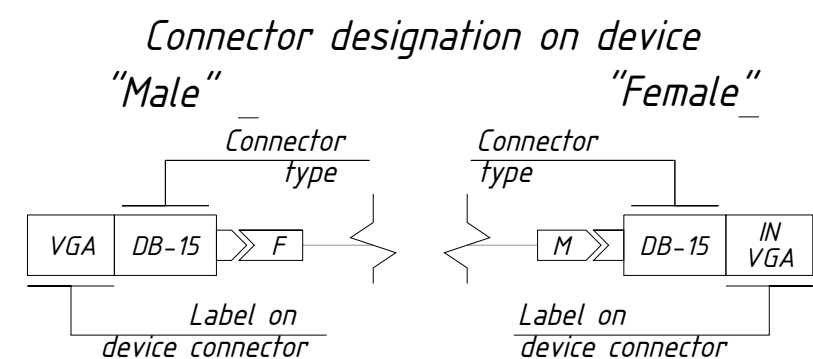
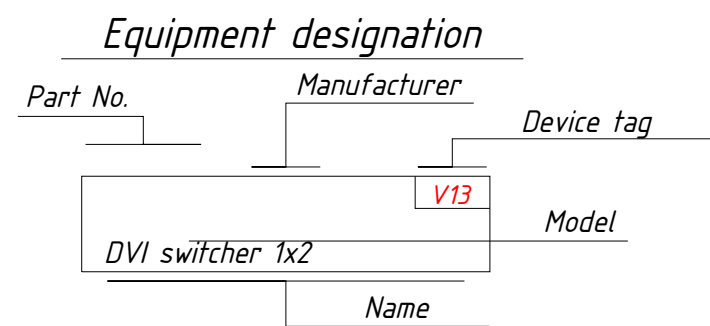
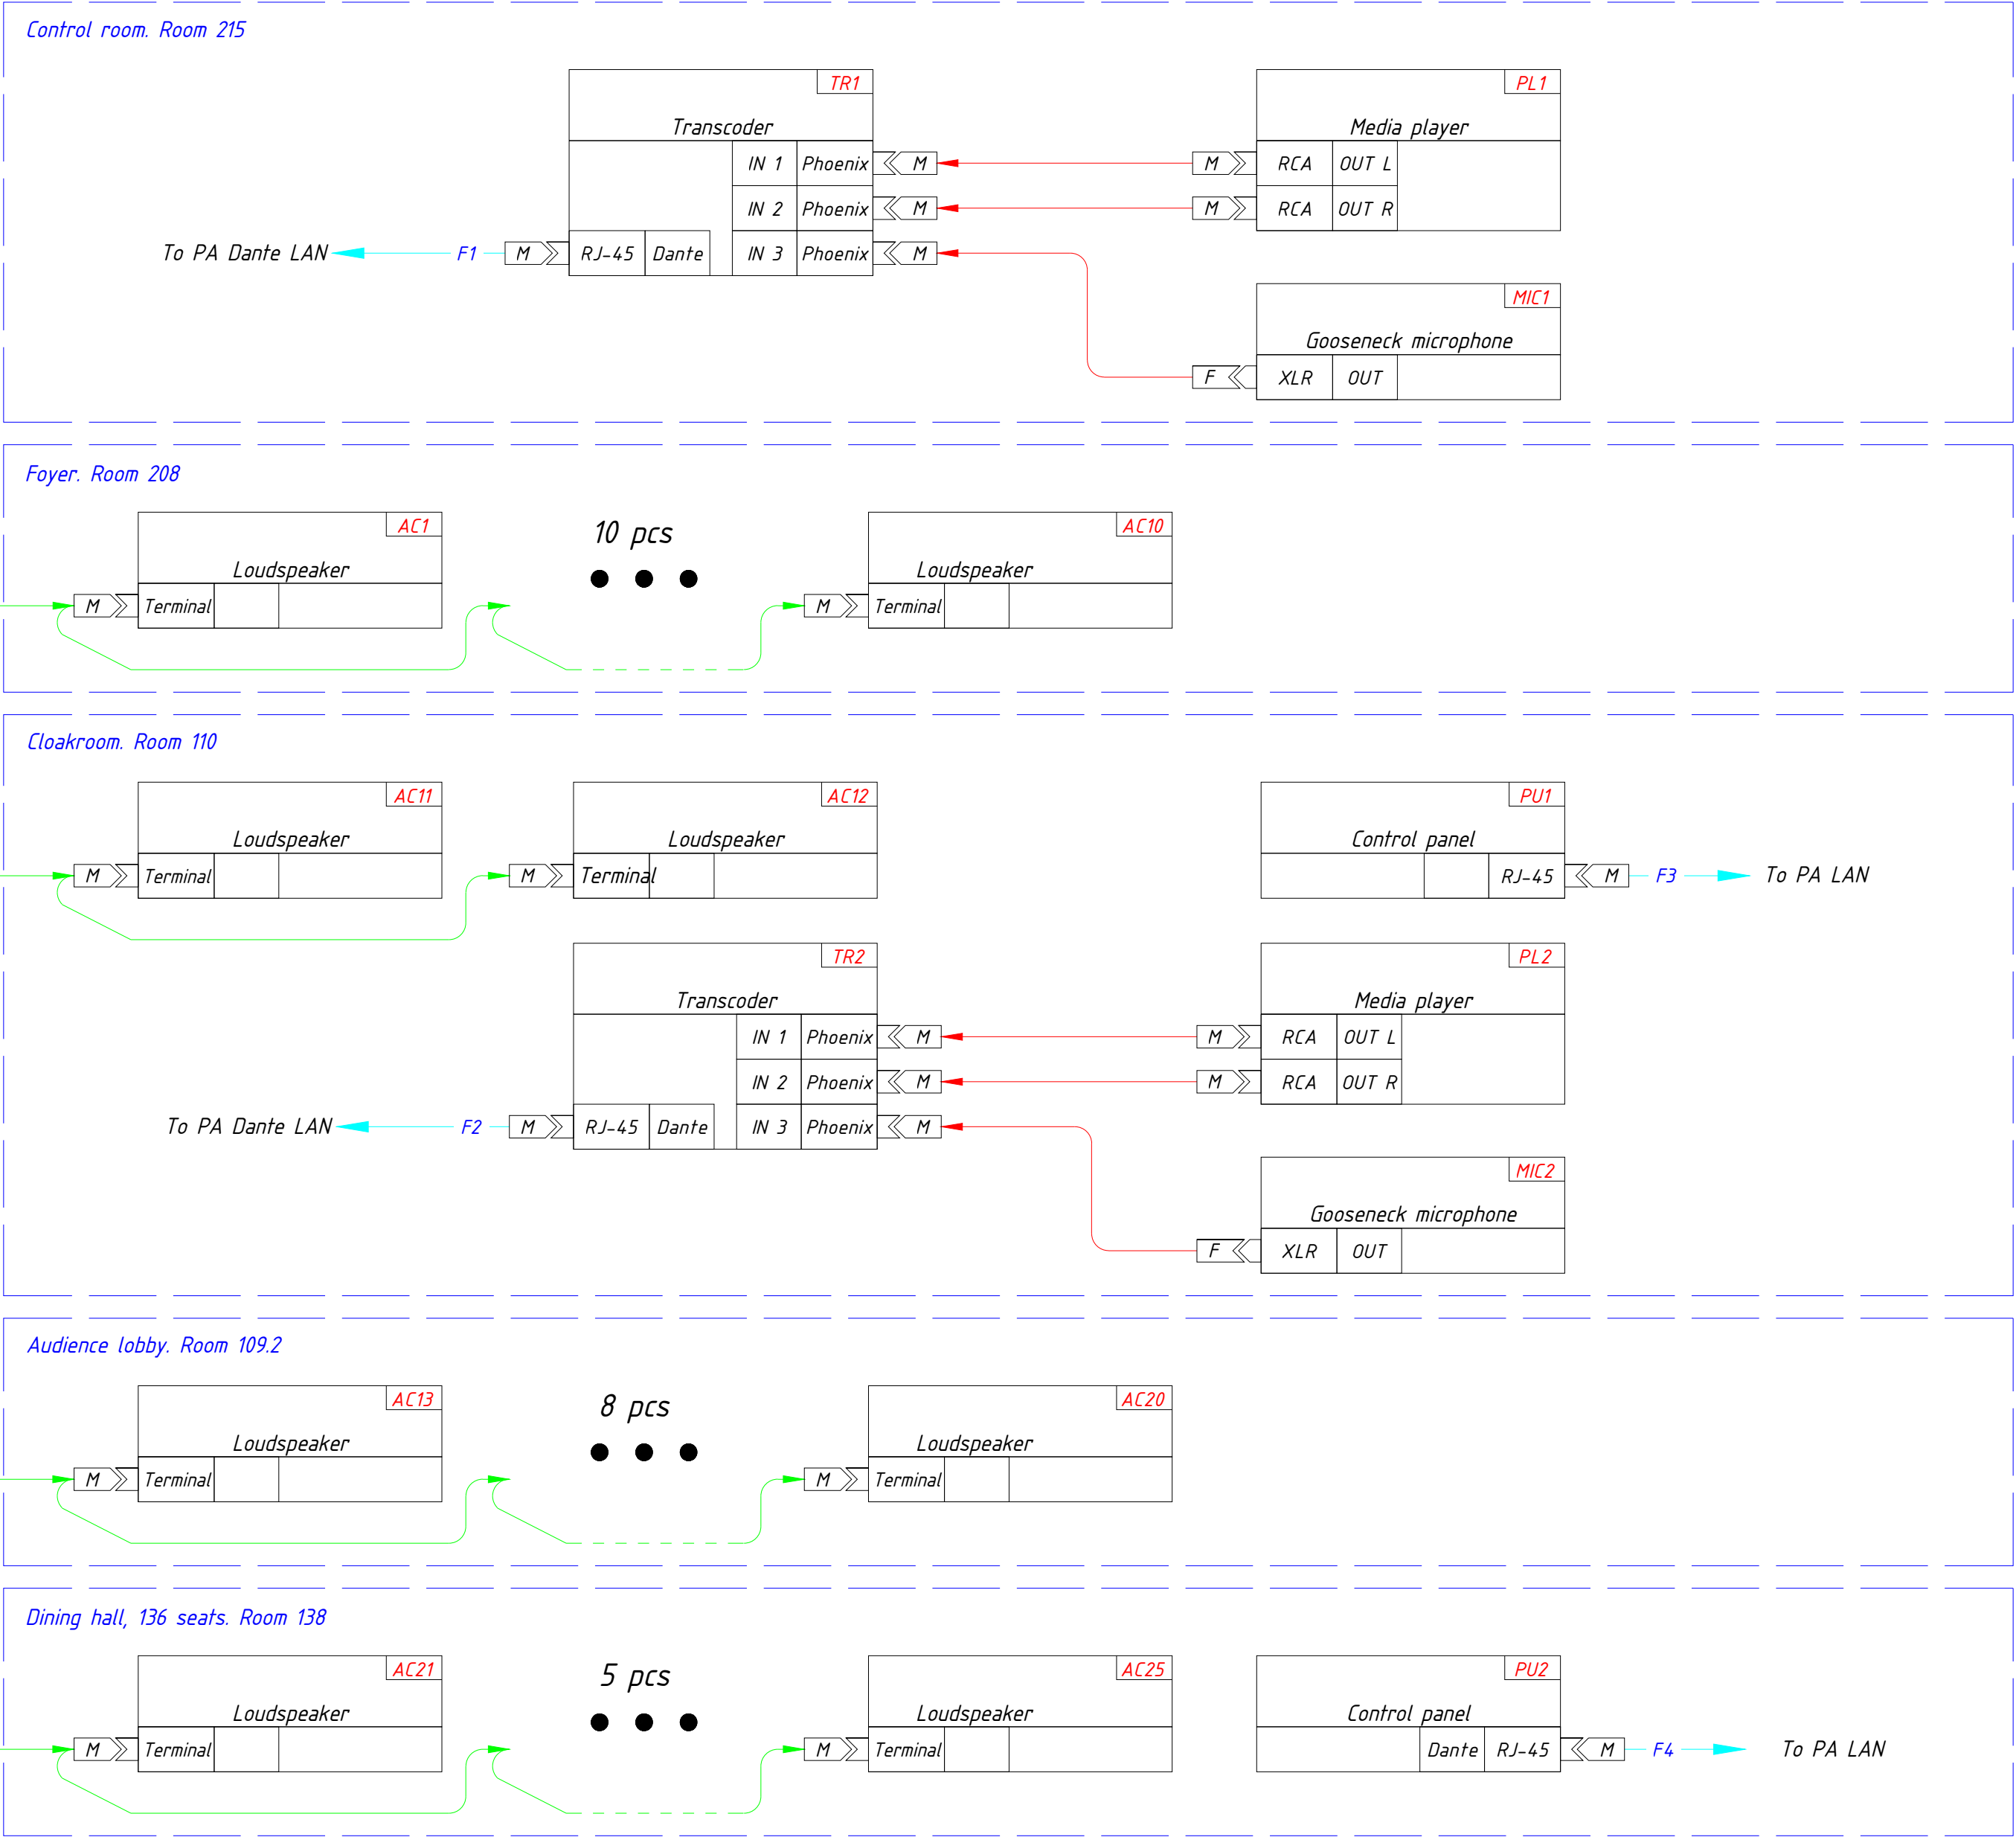


NOTE:
1. Mark each cable with its "main marking", with the prefix "A." of this section.

Rev.	Qty	Sheet	Doc.	Sign.	Date	Part 3. Technology solutions for multi-purpose halls. Book 4. Sound reinforcement systems				Stage	Sheet	Sheets
Drawn										WD	4	
Checked												
Dept. head												
Std. check												
Chief eng.												